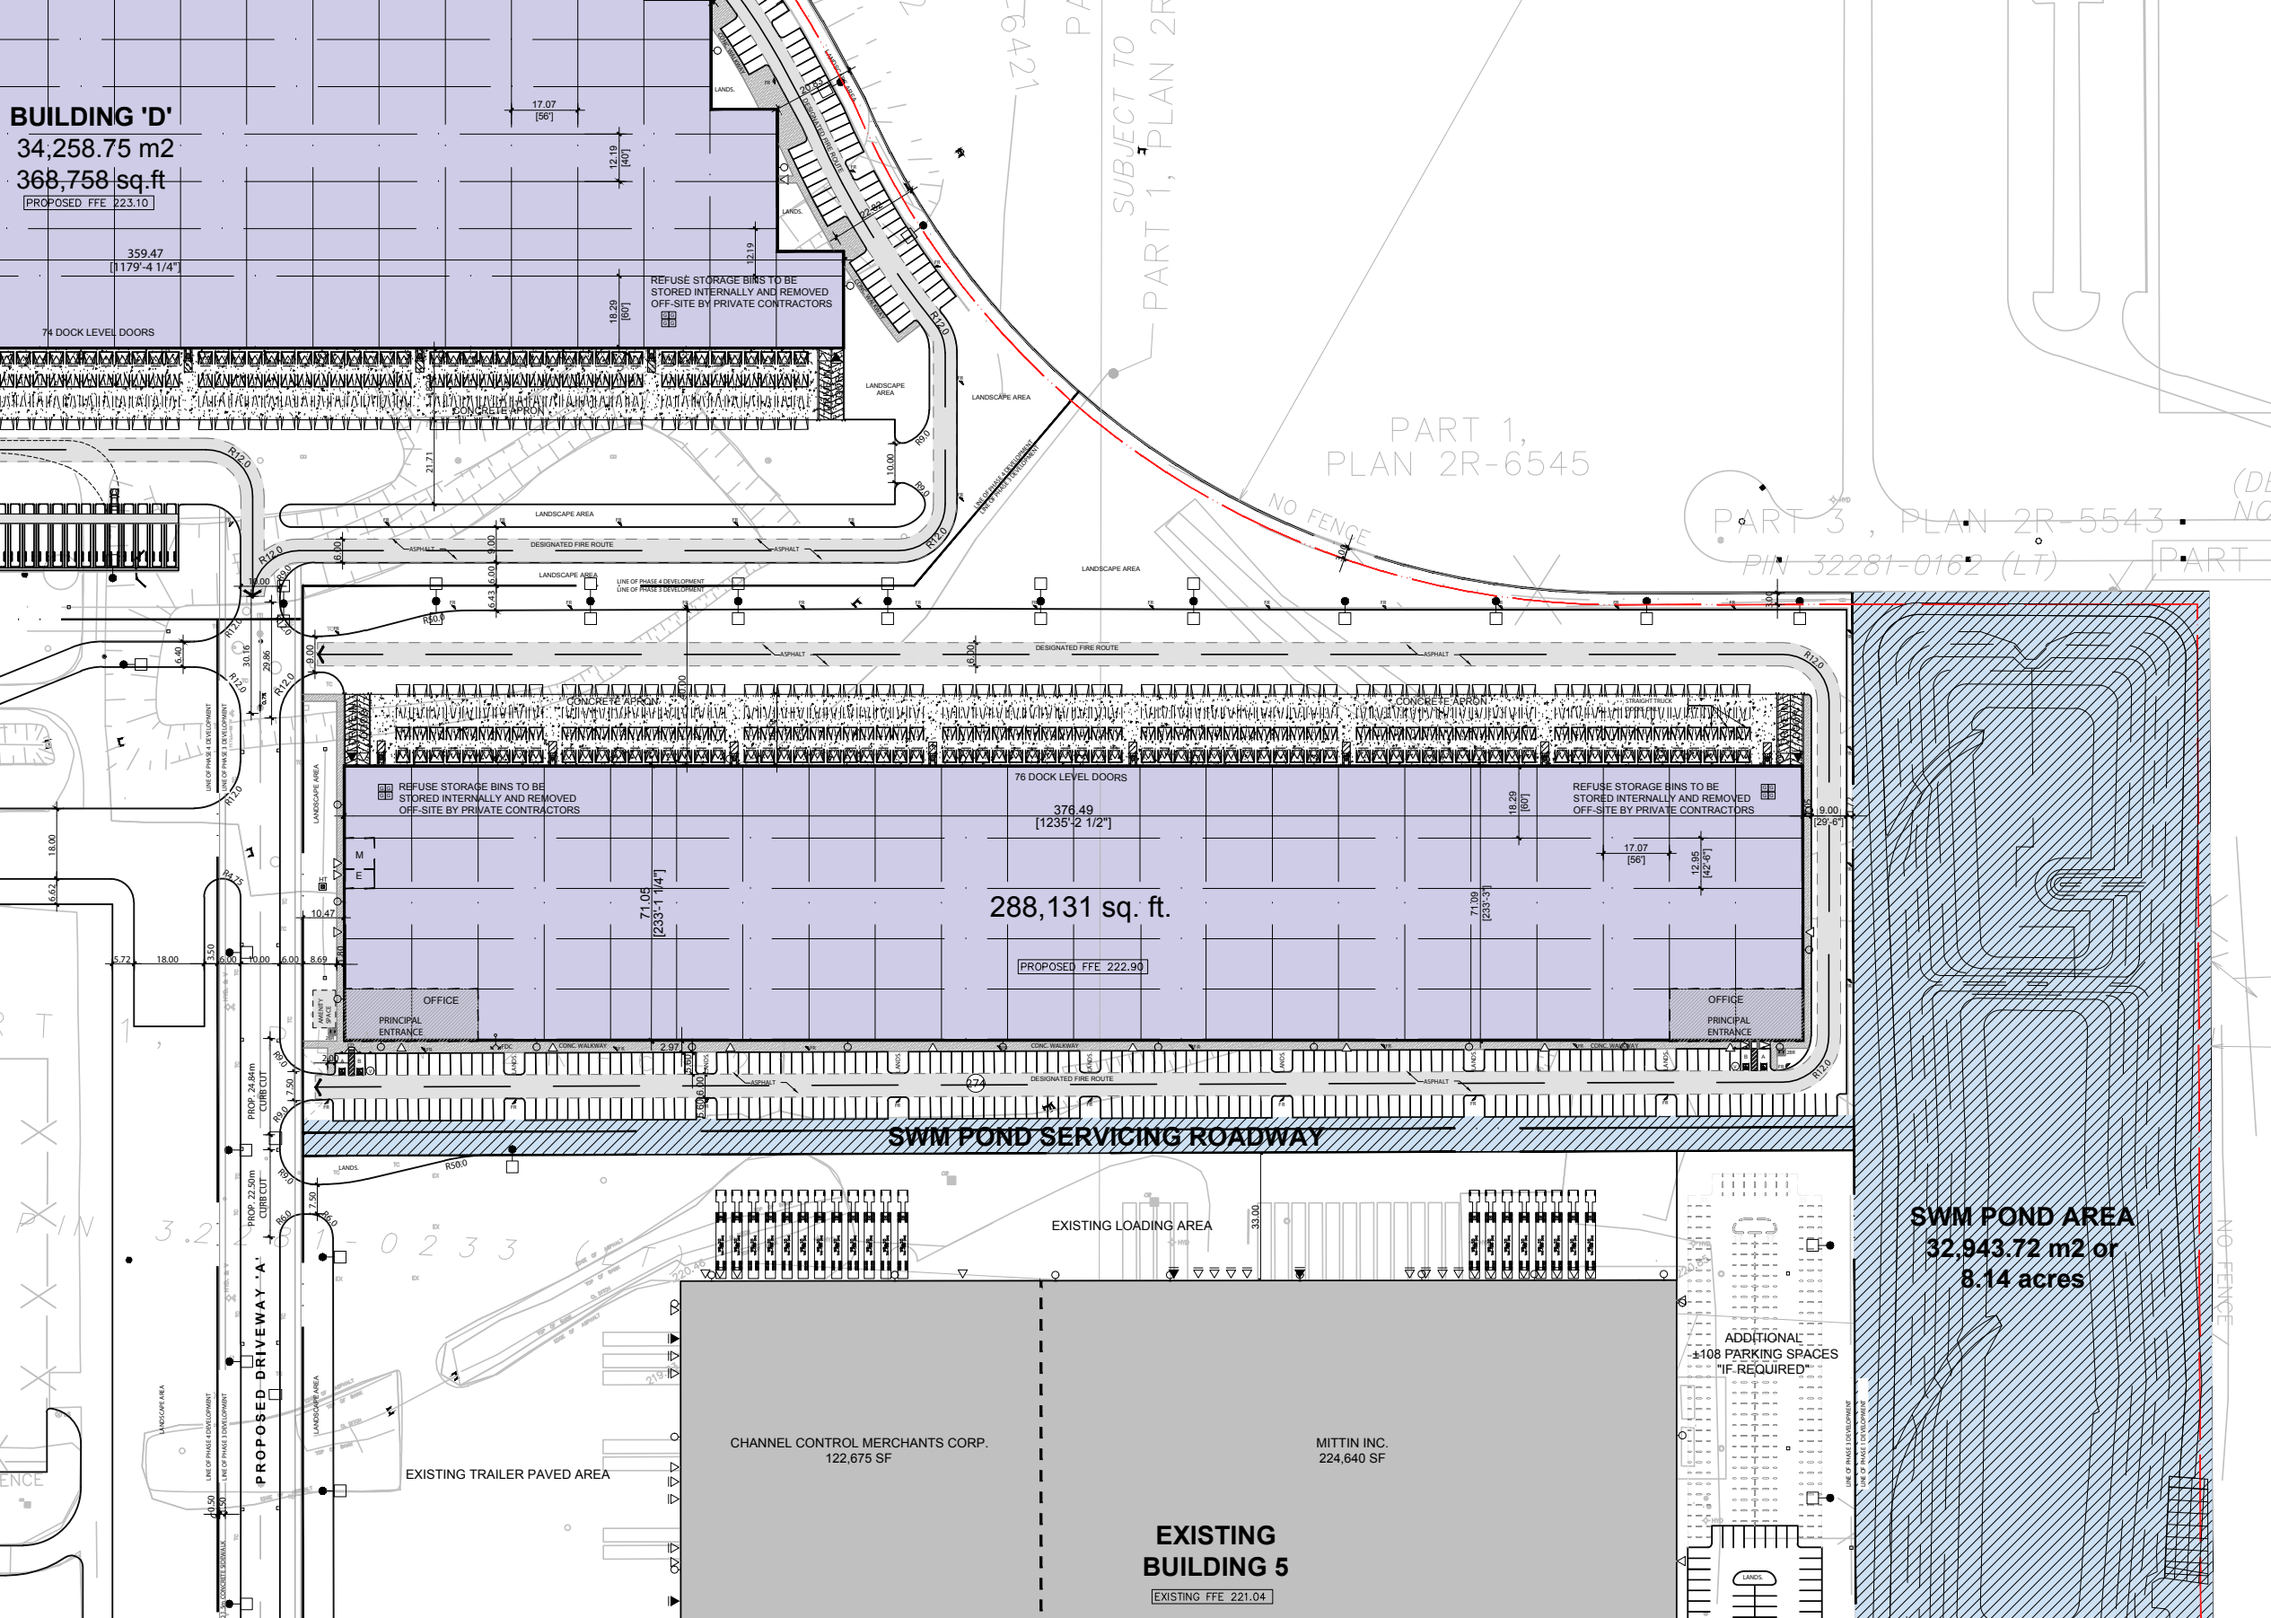

BUILDING 'D'
34,258.75 m2
368,758 sq.ft
PROPOSED FFE 223.10
74 DOCK LEVEL DOORS
359.47
[1179'-4 1/4"]
REFUSE STORAGE BINS TO BE STORED INTERNALLY AND REMOVED OFF-SITE BY PRIVATE CONTRACTORS
CONCRETE APRON
LANDSCAPE AREA
DESIGNATED FIRE ROUTE
ASPHALT
LINE OF PHASE 4 DEVELOPMENT
LINE OF PHASE 3 DEVELOPMENT
76 DOCK LEVEL DOORS
376.49
[1235'-2 1/2"]
288,131 sq. ft.
PROPOSED FFE 222.90
OFFICE
PRINCIPAL ENTRANCE
CONC. WALKWAY
SWM POND SERVICING ROADWAY
EXISTING LOADING AREA
PROPOSED DRIVEWAY 'A'
EXISTING TRAILER PAVED AREA
CHANNEL CONTROL MERCHANTS CORP.
122,675 SF
MITTIN INC.
224,640 SF
EXISTING
BUILDING 5
EXISTING FFE 221.04
ADDITIONAL
±108 PARKING SPACES
"IF REQUIRED"
SWM POND AREA
32,943.72 m2 or
8.14 acres
SUBJECT TO
PART 1, PLAN 2R-6545
PART 1,
PLAN 2R-6545
PART 3 , PLAN 2R-5543
PIN 32281-0162 (LT)
NO FENCE