
SITE STATISTICS				
SITE	SITE AREA 2.1	41,618.25 m2	or	10.29 acres
	CURRENT DEVELOPABLE AREA	25,024.04 m2	or	6.18 acres
	FUTURE DEVELOPMENT	16,594.21 m2	or	4.10 acres
ZONING		M1 - INDUSTRIAL COMMERCIAL ZONE M2 - GENERAL INDUSTRIAL ZONE		
G.F.A.	BUILDING 'B'	11,150.45 m2	or	120,022 Sq.Ft.
SITE COVERAGE (6.18 acres)		11,150.45 m2	or	44.56 %
PARKING	2 Space + 1/1000m2 of G.F.A.	REQUIRED		PROVIDED
	BUILDING 'B'	14 Spaces		106 Spaces
	BARRIER - FREE PARKING	4% of req'd		6 Spaces
LOADING	BUILDING 'B'	18 DOCK LEVEL DOORS		

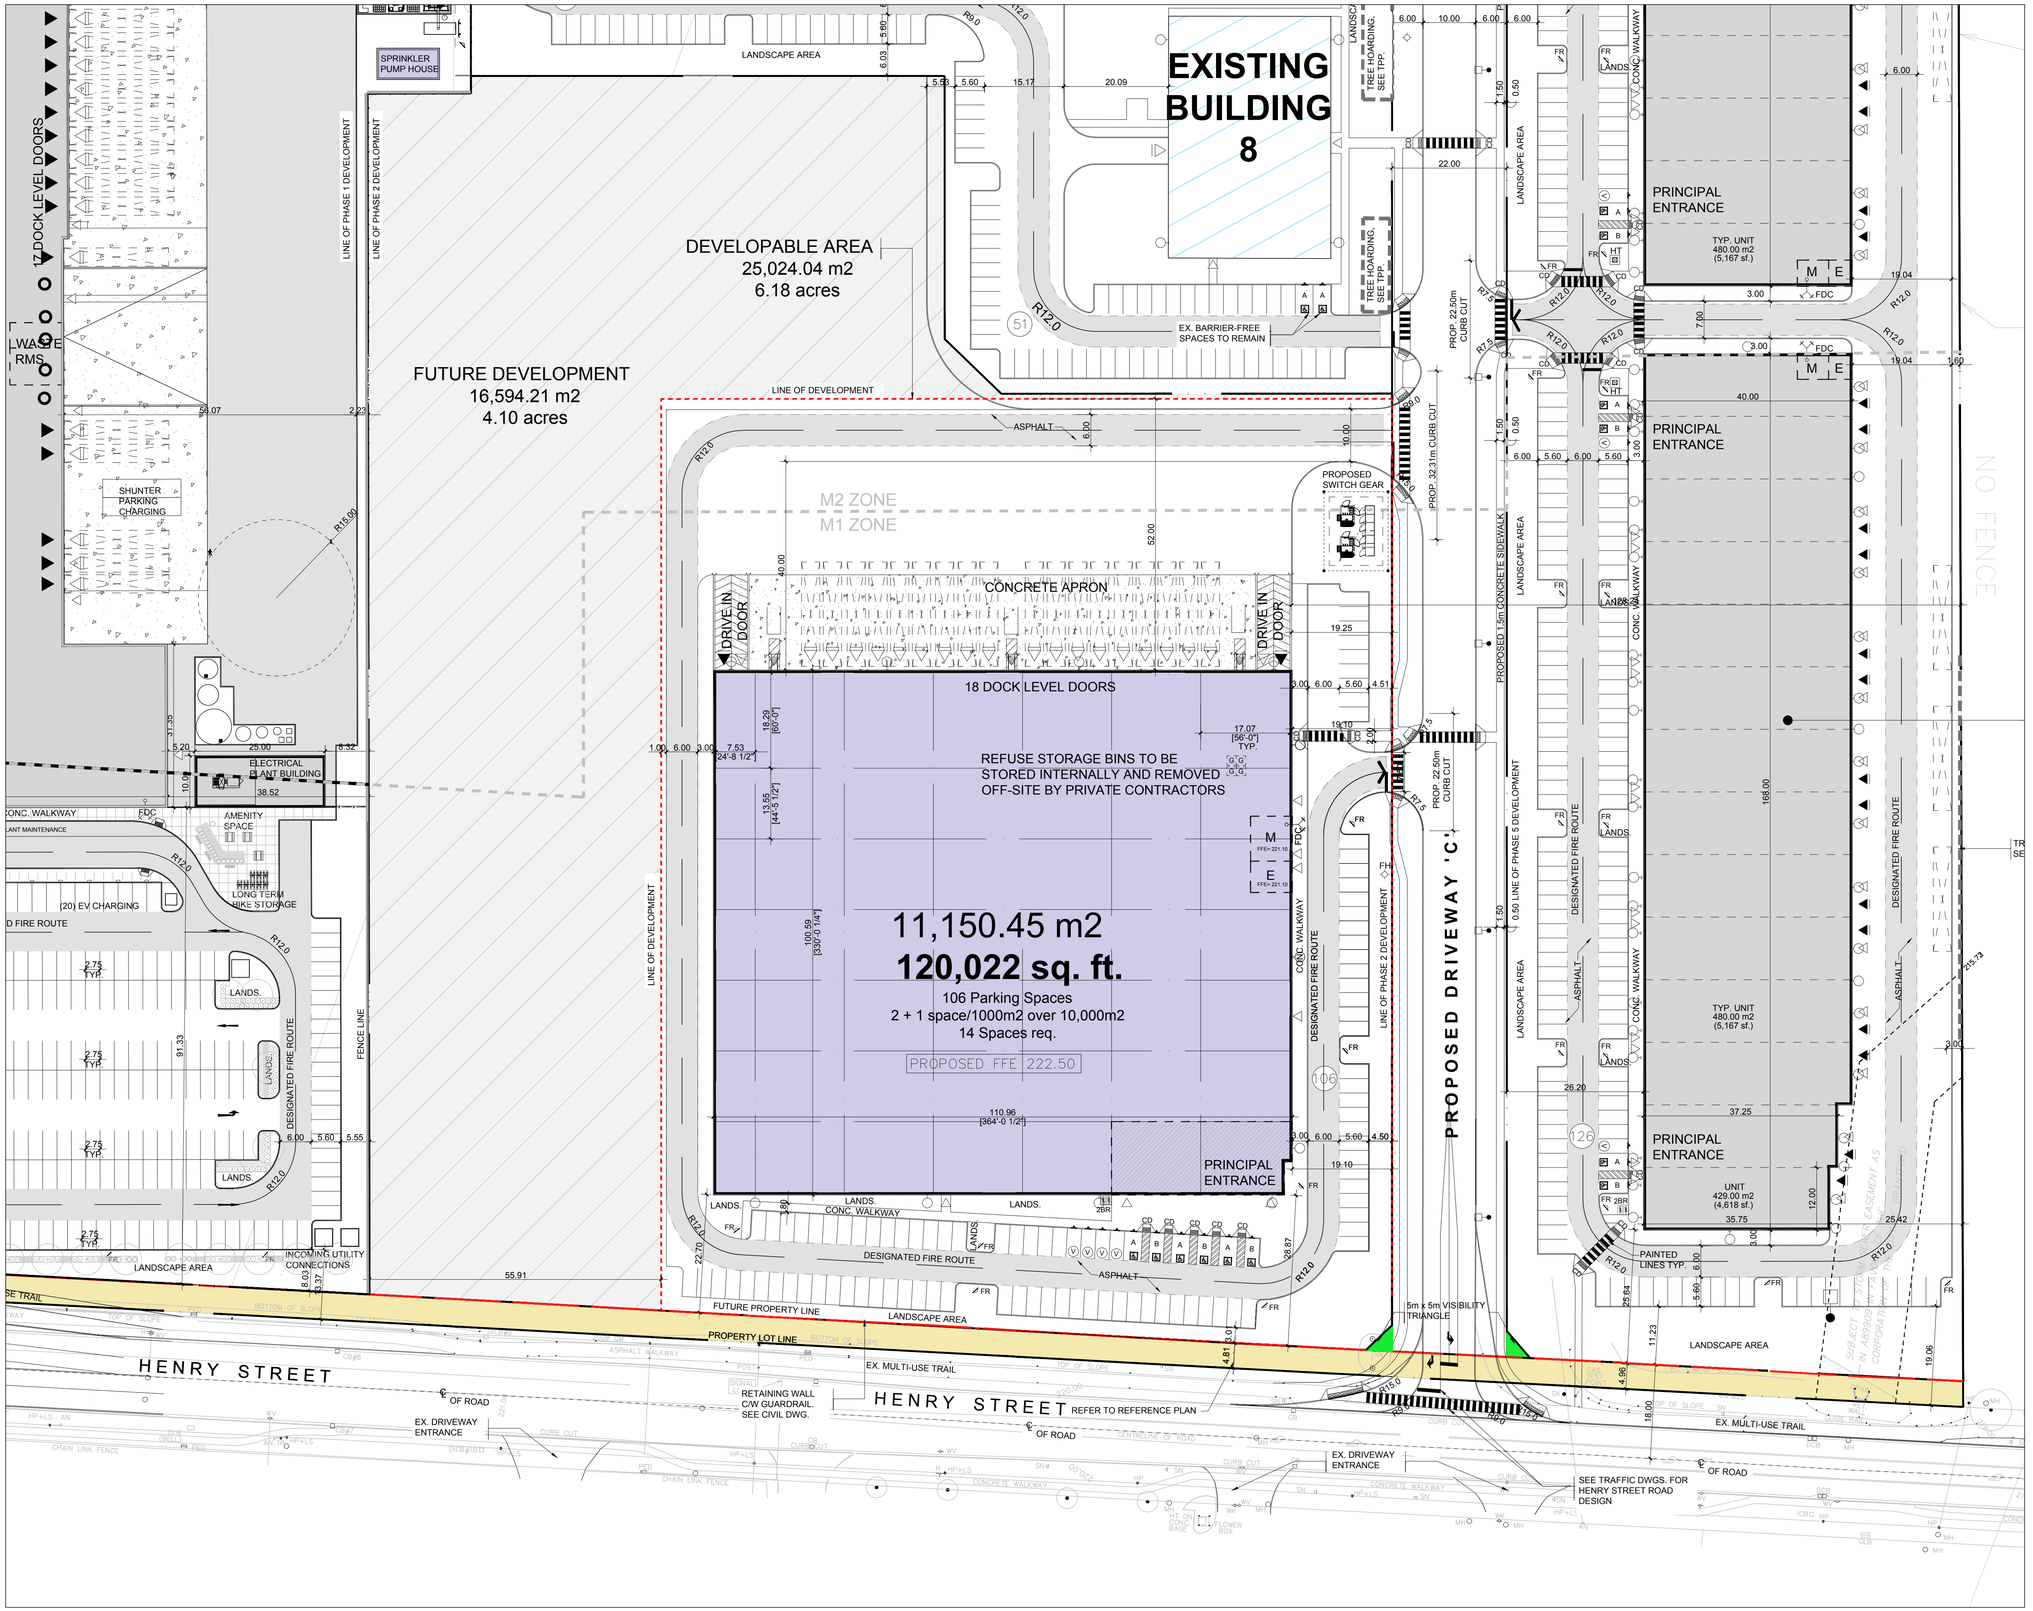

225 HENRY STREET PH1
BRANTFORD
2024-10-22
24-32

BALDASSARRA Architects Inc.
30 Great Gulf Dr Unit 20
Concord, ON L4K 0K7